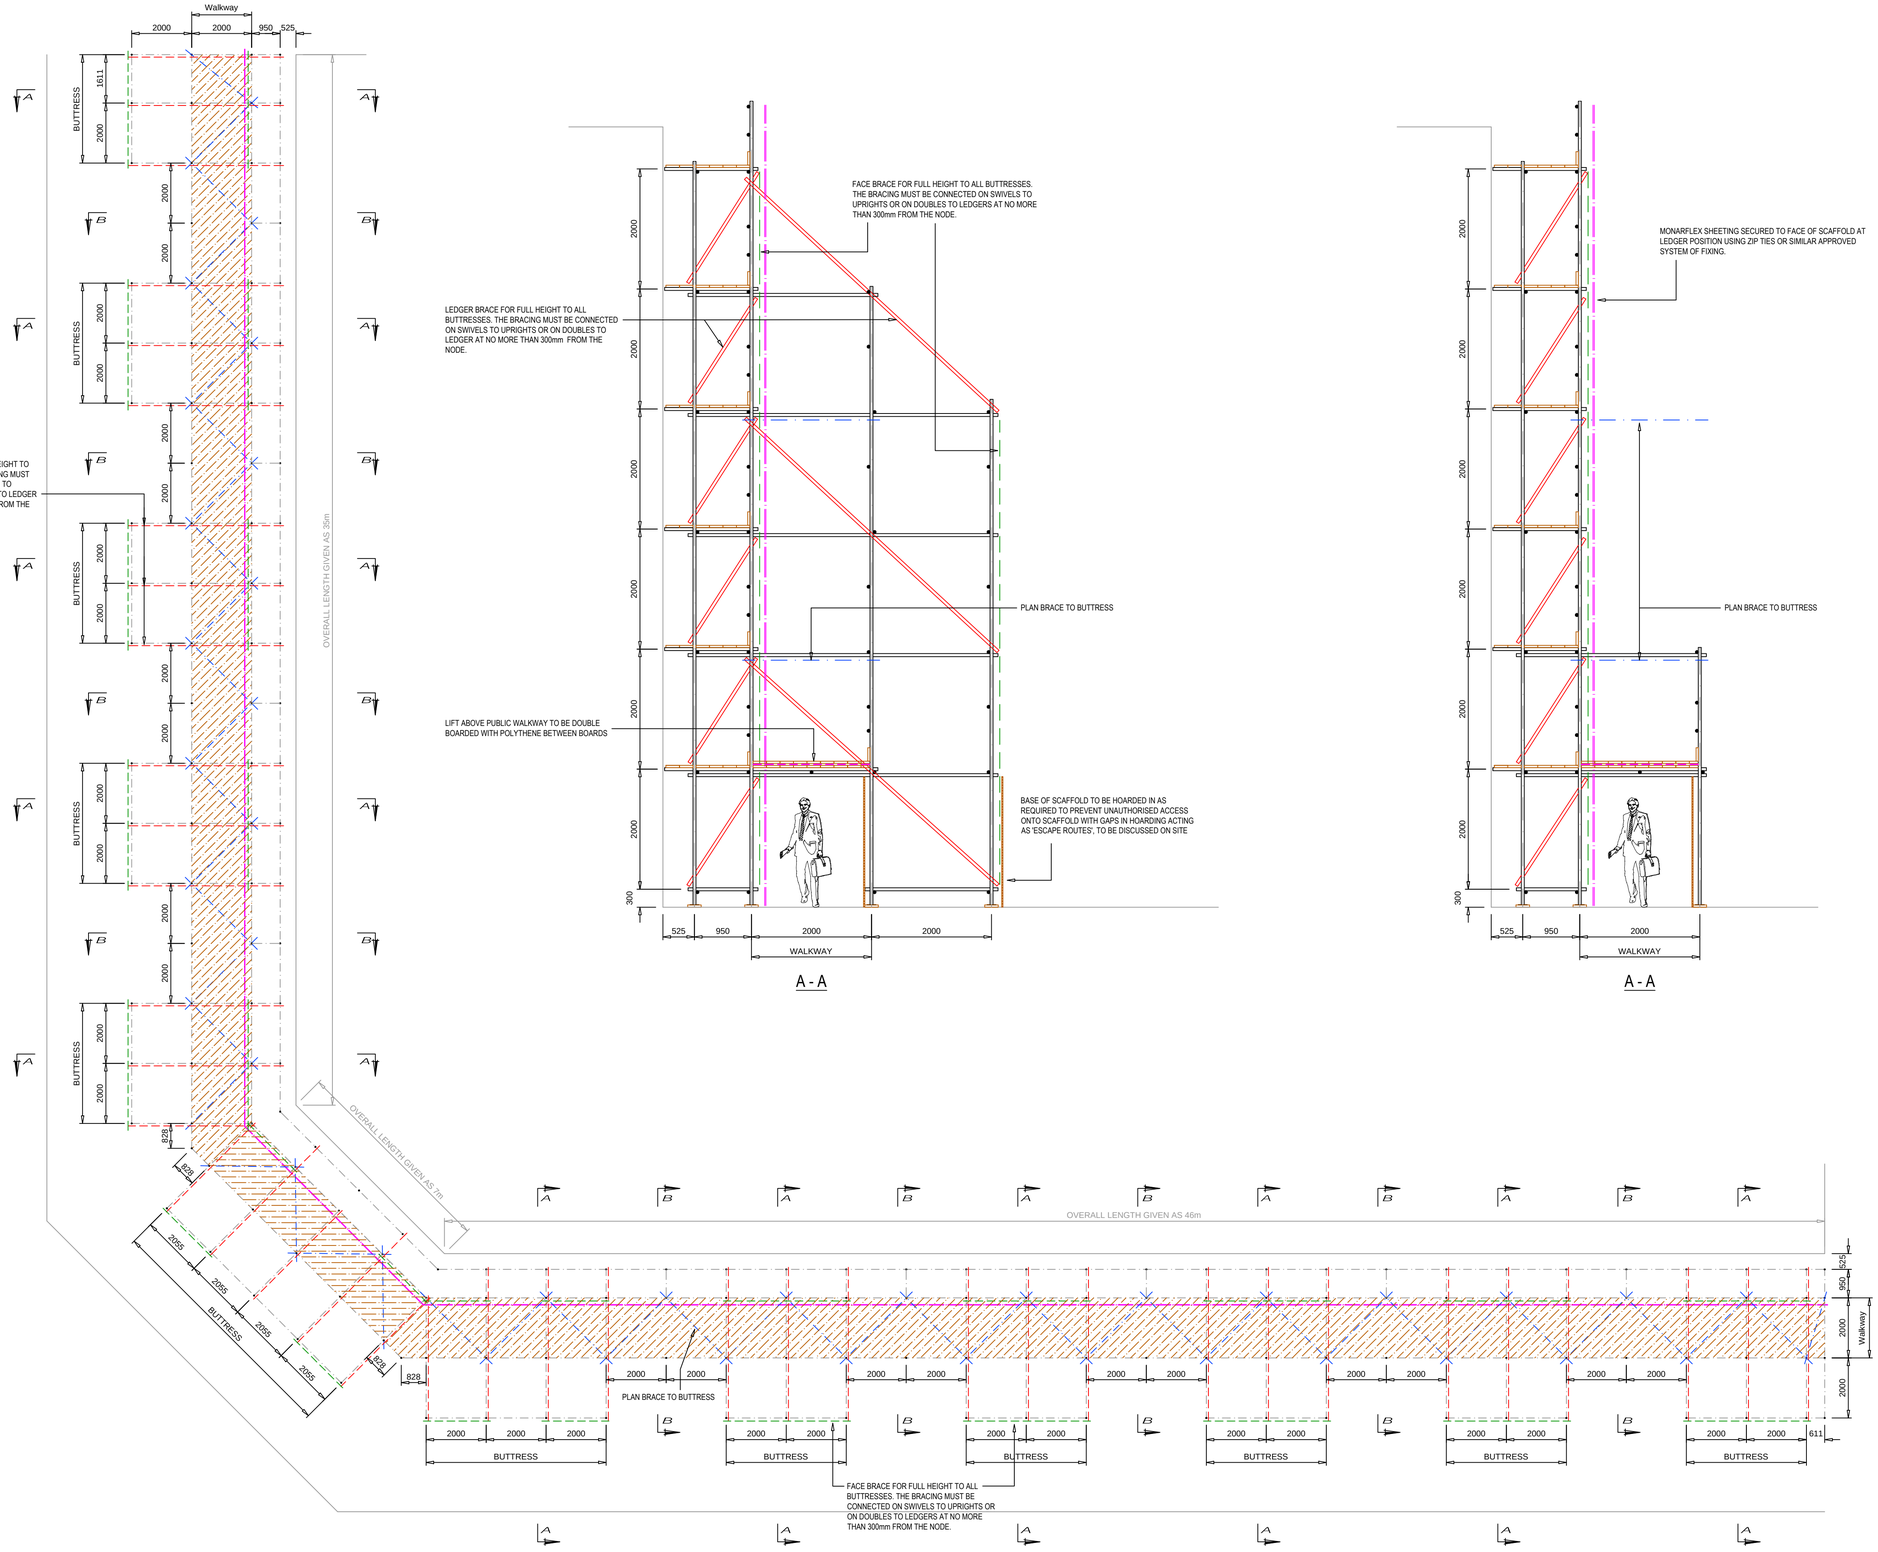

GENERAL NOTES

1. This drawing is confidential and remains the property of DH Scaffold Services Ltd. No unauthorised copy, disclosure or use to a third party is to be made without prior consent and is to be returned on request.
2. This drawing has been prepared from information supplied to us by the Client/Contractor, who should check that the requirements have correctly been interpreted and that all loadings, dimensions, details, lift heights etc are correct and practible. No alteration in the loading may be made without consultation with DH Scaffold Services Ltd.
3. The Contractor is to prepare all foundations prior to erection and to check that it can sustain the loads shown.
4. The scaffold is to be tied using a suitable system in accordance with TG:20 Section 9 and to be subject to testing in accordance with TG:4.
5. No temporary roof can be made totally watertight. Snow load is assessed using BSEN1991-1-3, unless a snow management system is adopted.
6. No modification whatsoever is to be made to the scaffold on this drawing without seeking permission from DH Scaffold Services Ltd and may only be carried out after receiving written confirmation.
7. It is the Main Contractors responsibility to check that the existing structure will span between the supports and can be shored in the way as designed.
8. This scaffold has been designed using TG20 and is based on good quality galvanized tube to BS1139:1982
9. All dimensions are as stated. Written dimensions take precedence over stated dimensions. Do not scale from this drawing.
10. The scaffold must be constructed in accordance with TG20 and SG4.

SG4:15

This scaffold must be constructed as TG:20 and SG4:15

LOADINGS

Maximum calculated leg load =	*kN*
Maximum calculated tie load =	*kN*
Imposed load =	*# LEVEL @ kN p/m²*
Wind load =	*As BSEN1991-1-4*
Maximum no. of boarded levels =	*#*
Scaffold designation :-	*N/A*

KEY:-

AMENDMENTS

REV	DATE	DESCRIPTION	BY
-	-		-

PREPARED FOR:-

Paul Pybus Scaffolding

North East BIC
Wearfield
Enterprise Park East
Sunderland
SR5 2TA

Tel: 0191 516 6655

PREPARED BY:-

dhscaffold SERVICES LIMITED
T: 0114 230 0923
W: www.dhscaffoldservices.co.uk E: ian@dhscaffoldservices.co.uk

Drawing status:- *PRELIMINARY*

Designed by/Date:-	Checked by/Date:-	Project No. :-	Revision:-
Approved:-	Date:-	*DH/*	

Scales:- *1:*

Project:- -

Title:- - . . .

Contractor:- *SEE QUOTE*